


FRONT ELEVATION

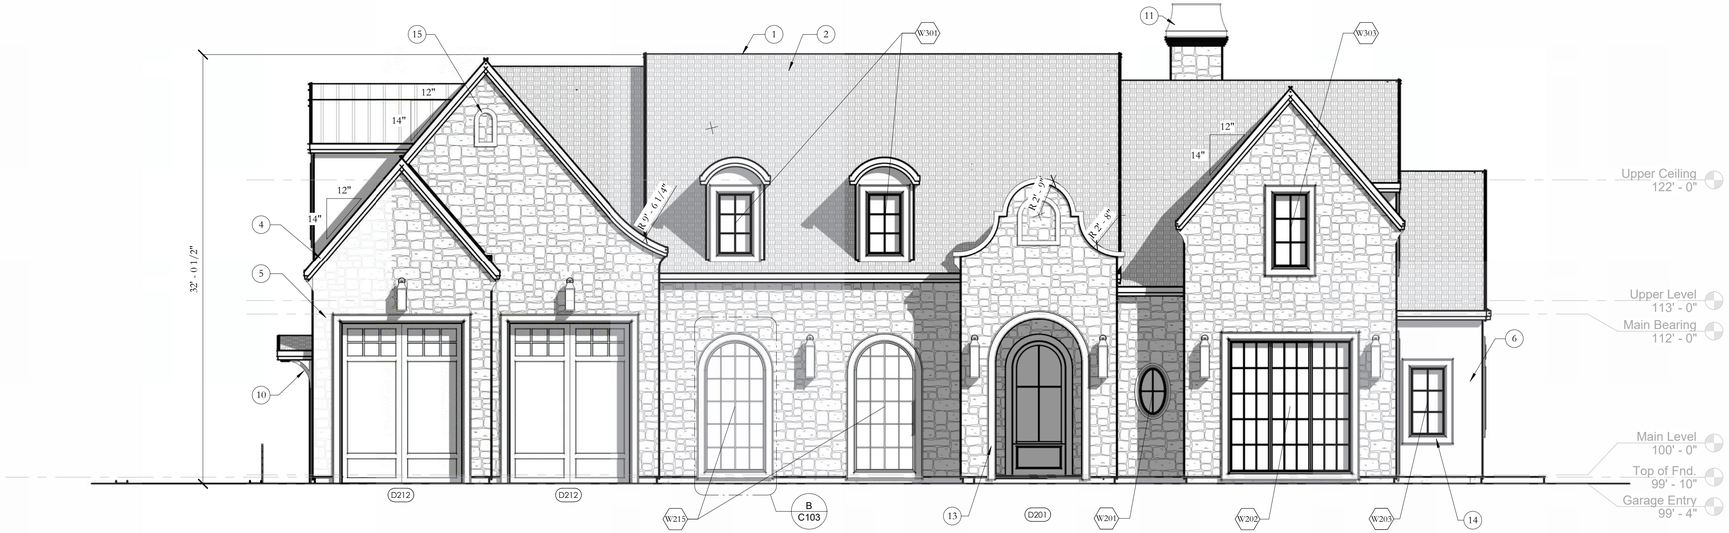

REAR ELEVATION

HEAD HEIGHTS MEASURED FROM FLOOR

WINDOW SCHEDULE

NAME	WIDTH	HEIGHT	HEAD HEIGHT
W101	6' - 0"	6' - 0"	9' - 0"
W103	8' - 0"	5' - 0"	8' - 0"
W201	2' - 0"	3' - 6"	8' - 0"
W202	9' - 0"	9' - 9"	10' - 0"
W203	2' - 6"	5' - 0"	8' - 0"
W204	2' - 0"	4' - 6"	8' - 0"
W205	3' - 0"	5' - 0"	8' - 0"
W206	10' - 6"	9' - 9"	10' - 0"
W207	4' - 6"	8' - 6"	8' - 9"
W208	4' - 6"	5' - 3"	14' - 6"
W209	12' - 0"	3' - 9"	8' - 0"
W210	4' - 0"	7' - 9"	8' - 0"
W211	7' - 6"	5' - 6"	9' - 0"
W212	5' - 0"	5' - 6"	9' - 0"
W213	6' - 0"	6' - 0"	9' - 0"
W214	9' - 0"	6' - 0"	9' - 0"
W215	4' - 6"	9' - 9"	10' - 0"
W216	4' - 0"	10' - 6"	9' - 8"
W301	2' - 6"	4' - 6"	8' - 0"
W302	8' - 0"	5' - 6"	8' - 0"
W303	2' - 6"	5' - 6"	8' - 0"
W304	5' - 0"	5' - 6"	8' - 0"

JEWKES DESIGN

SHEET NOTES

#	Comments
1	Soffit, ridge, & j-vents to be provided to adequate attic ventilation. Ventilation to equal 1/150 of attic space as per IRC
2	Bartile shingles w/ style as per owner. Shingles to be class 'A'
3	Standing seam metal roof w/ color and style as per owner
4	8" Fascia w/ style & vented soffit as per owner
5	Stone veneer w/ 22 ga. ties @ 16" o.c. each way. Style, color, and finish as per owner
6	Stucco system w/ hardcoat finish. Style, color, and finish as per owner
7	36" min. guardrail as per IRC. Style, material, and color as per owner
8	10" x 10" timber columns w/ finish as per owner
9	8" x 8" timber columns w/ finish as per owner
10	Timber braces w/ style & color as per owner
11	Chimney cap w/ style as per owner
12	Timber braces w/ style & color as per owner
13	Precast limestone trim
14	Stucco trim
15	Cosmetic pre-cast limestone detail w/ style as per owner
16	Corbels w/ style, finish, and color as per owner

SCALE

ARCH C (18 x 24) Scale: 1/8" = 1'-0"

ARCH D (24 x 36) Scale: 3/16" = 1'-0"

OAK HILL 5

Box Elder South Plat A, Lot 5

Alpine, UT

July 31, 2026

Project 49142365725


Builder must confirm all dimensions, site conditions, and measurements prior to construction. Plans and documents are the property of Jewkes Design. Any reuse or distribution in part or in whole without written permission is prohibited.

FRONT & REAR ELEVATIONS


A201

HEAD HEIGHTS MEASURED FROM FLOOR

WINDOW SCHEDULE			
NAME	WIDTH	HEIGHT	HEAD HEIGHT
W101	6' - 0"	6' - 0"	9' - 0"
W103	8' - 0"	5' - 0"	8' - 0"
W201	2' - 0"	3' - 6"	8' - 0"
W202	9' - 0"	9' - 9"	10' - 0"
W203	2' - 6"	5' - 0"	8' - 0"
W204	2' - 0"	4' - 6"	8' - 0"
W205	3' - 0"	5' - 0"	8' - 0"
W206	10' - 6"	9' - 9"	10' - 0"
W207	4' - 6"	8' - 6"	8' - 9"
W208	4' - 6"	5' - 3"	14' - 6"
W209	12' - 0"	3' - 9"	8' - 0"
W210	4' - 0"	7' - 9"	8' - 0"
W211	7' - 6"	5' - 6"	9' - 0"
W212	5' - 0"	5' - 6"	9' - 0"
W213	6' - 0"	6' - 0"	9' - 0"
W214	9' - 0"	6' - 0"	9' - 0"
W215	4' - 6"	9' - 9"	10' - 0"
W216	4' - 0"	10' -6"	9' - 8"
W301	2' - 6"	4' - 6"	8' - 0"
W302	8' - 0"	5' - 6"	8' - 0"
W303	2' - 6"	5' - 6"	8' - 0"
W304	5' - 0"	5' - 6"	8' - 0"

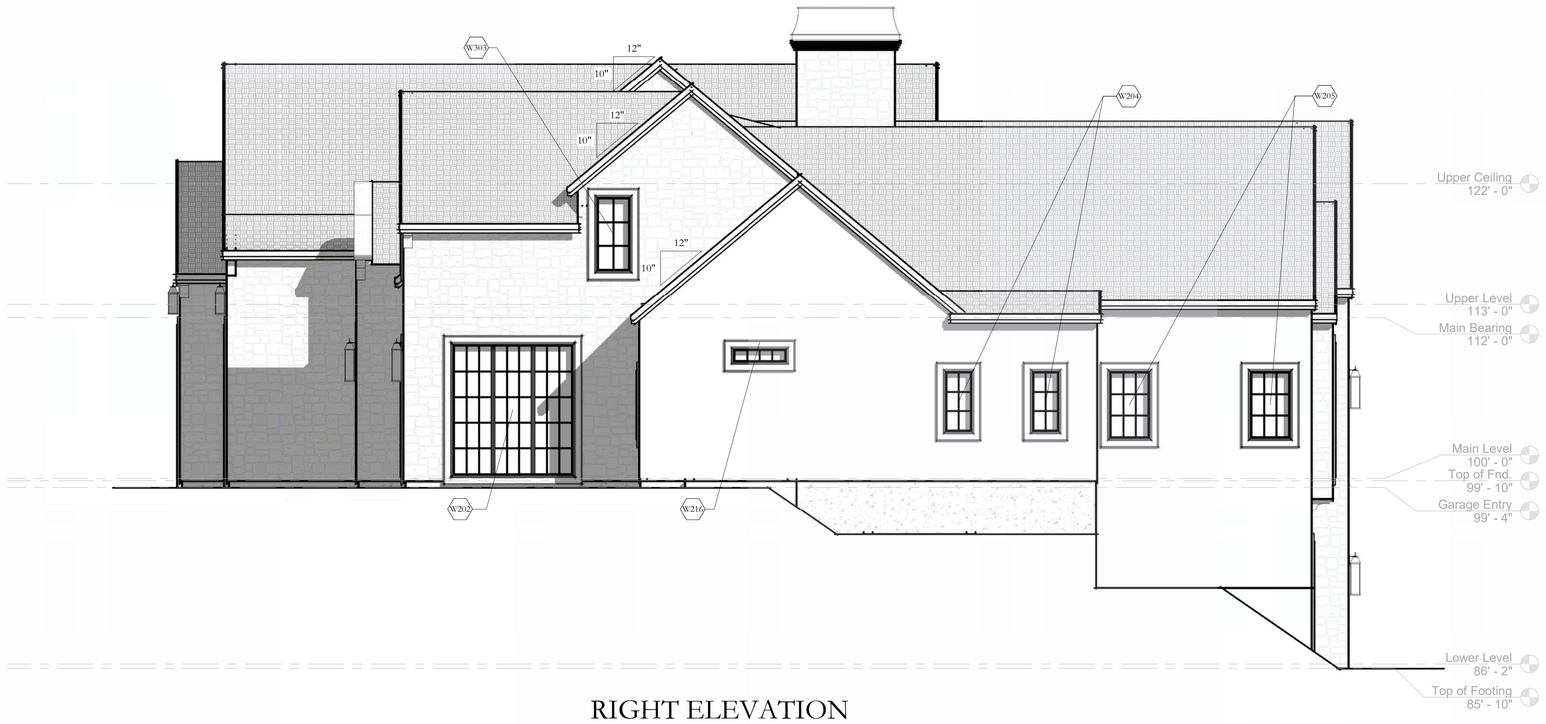

RIGHT ELEVATION

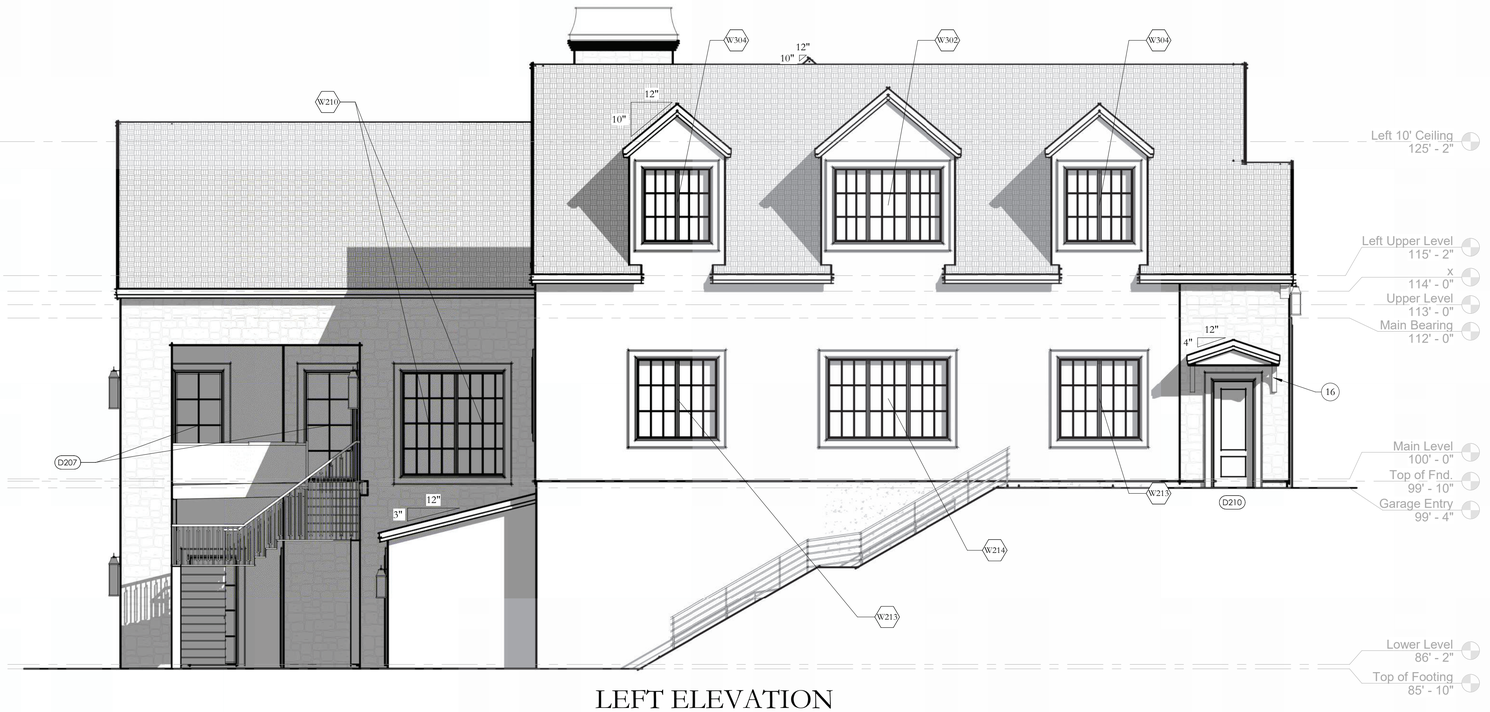

LEFT ELEVATION

JEWKES DESIGN

SHEET NOTES

see A201 for notes

SCALE

ARCH C (18 x 24) Scale: 1/8" = 1'-0"

ARCH D (24 x 36) Scale: 3/16" = 1'-0"

OAK HILL 5

Box Elder South Plat A, Lot 5

Alpine, UT

July 31, 2026

Project 49142365725

Builder must confirm all dimensions, site conditions, and measurements prior to construction. Plans and documents are the property of Jewkes Design. Any reuse or distribution in part or in whole without written permission is prohibited.

LEFT & RIGHT ELEVATIONS

A202



FRONT LEFT 3D VIEW



FRONT RIGHT 3D VIEW



REAR LEFT 3D VIEW



REAR RIGHT 3D VIEW

JEWKES DESIGN

SHEET NOTES

SCALE

ARCH C (18 x 24)	Scale: 1/8" = 1'-0"
ARCH D (24 x 36)	Scale: 3/16" = 1'-0"

OAK HILL 5

Box Elder South Plat A, Lot 5

Alpine, UT

July 31, 2026

Project 49142365725

Builder must confirm all dimensions, site conditions, and measurements prior to construction. Plans and documents are the property of Jewkes Design. Any reuse or distribution in part or in whole without written permission is prohibited.

3D VIEWS

A203